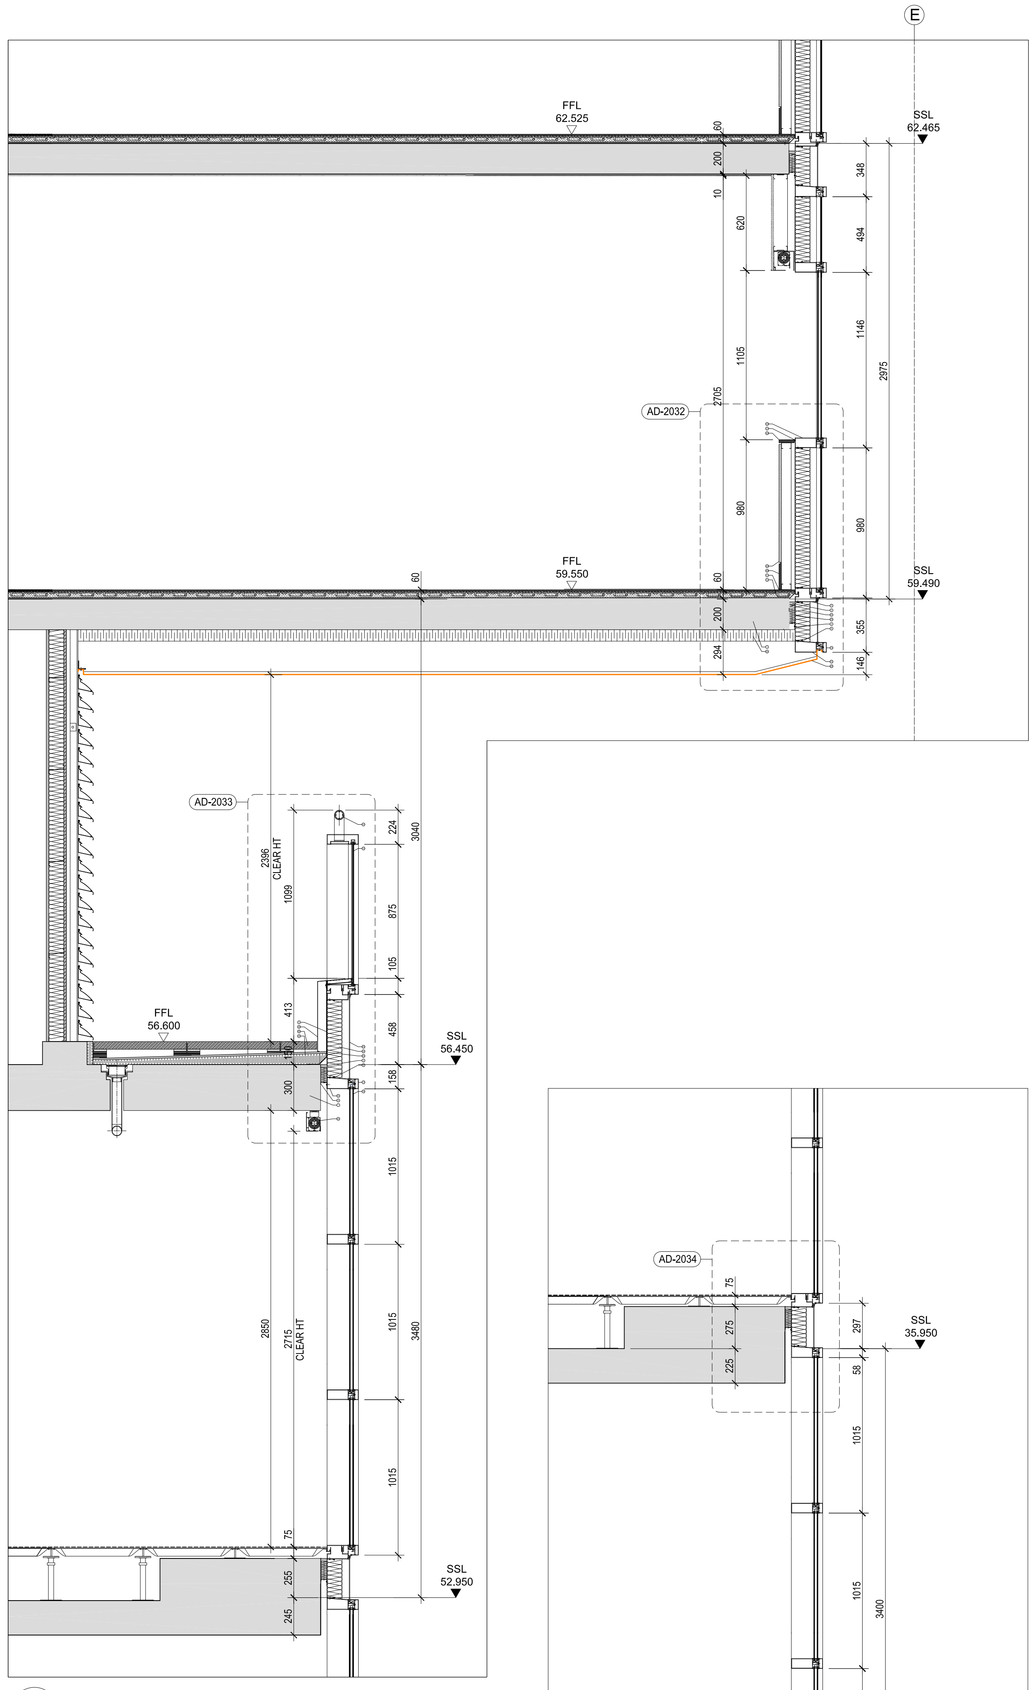

1 **Section G**: Levels 12 and 14
Scale 1:20

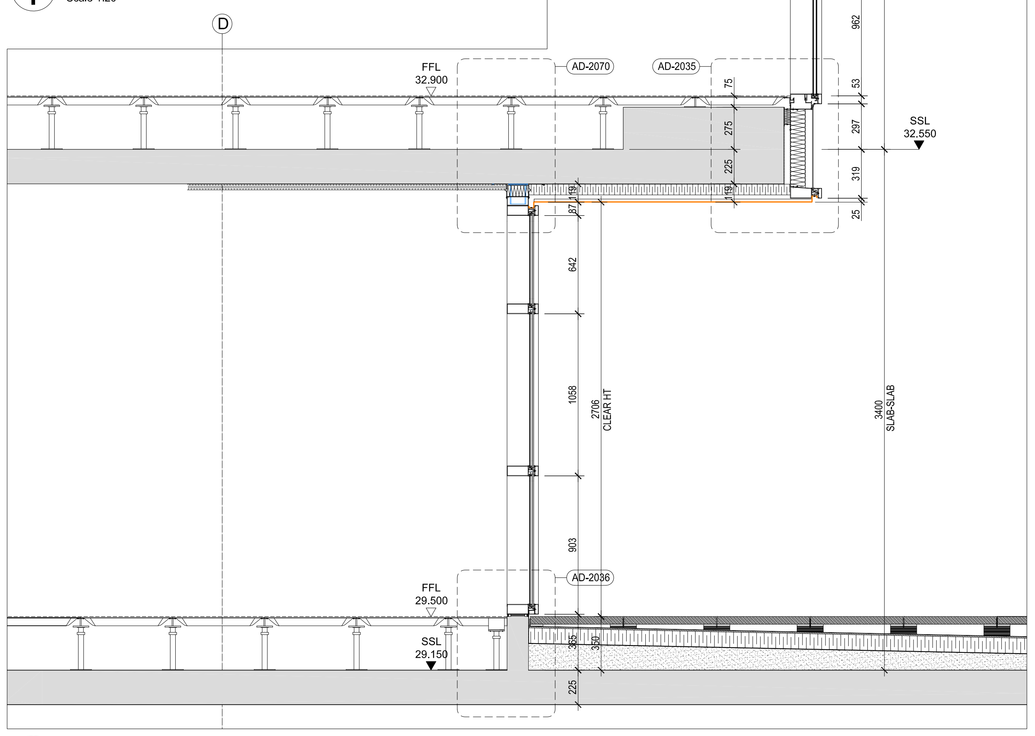

2 **Section G**: Levels 4 to 6 (Typical Office 6-11)
Scale 1:20

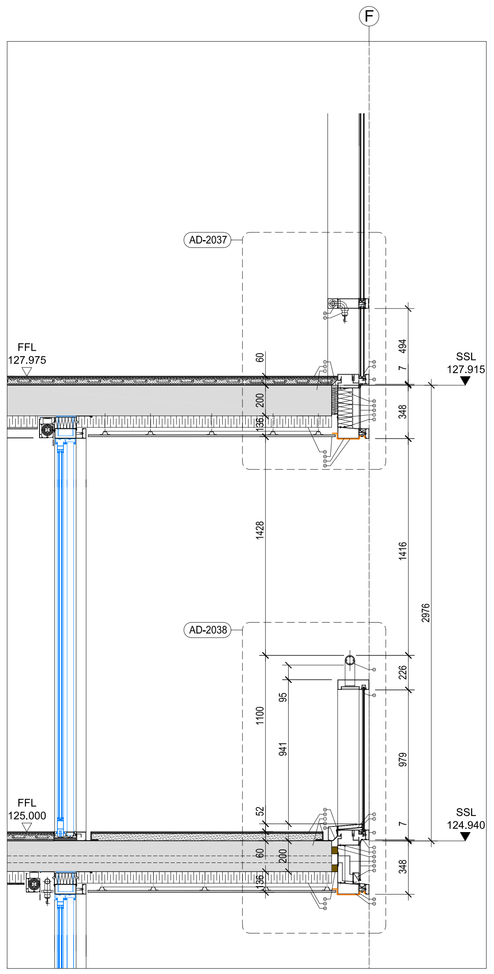

3 **Section H**: Levels 36 and 37
Scale 1:20

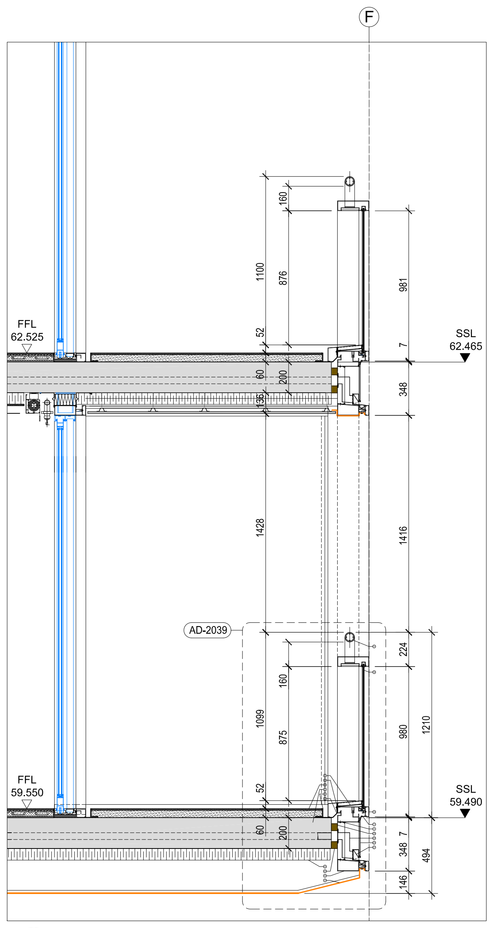

4 **Section H**: Levels 14
Scale 1:20

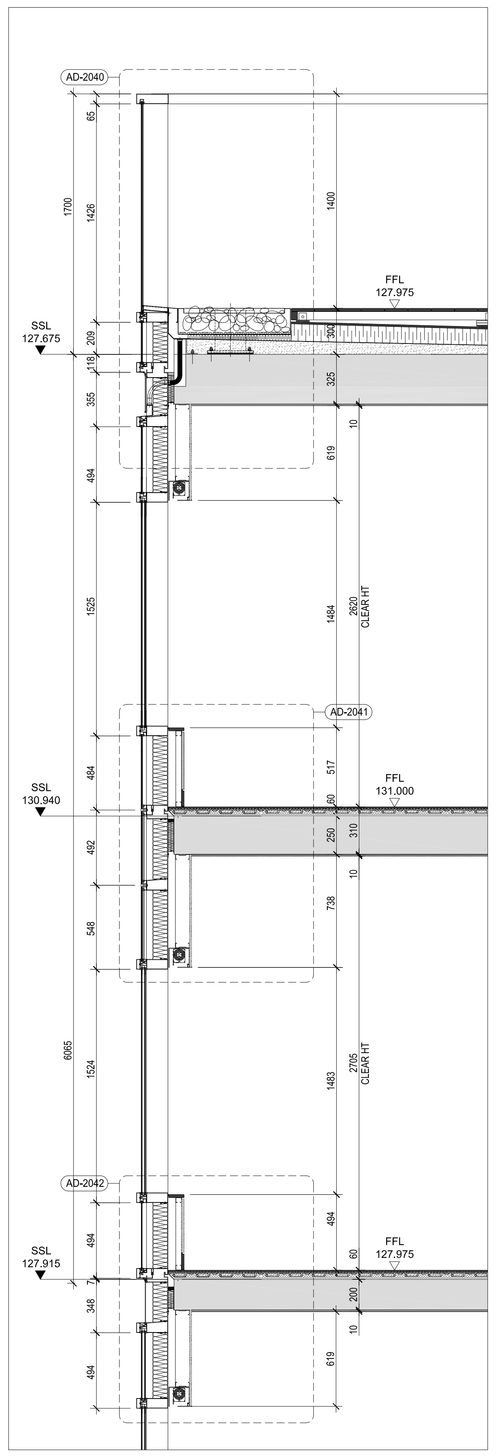

5 **Section J**: Levels 37 to Roofdeck
Scale 1:20

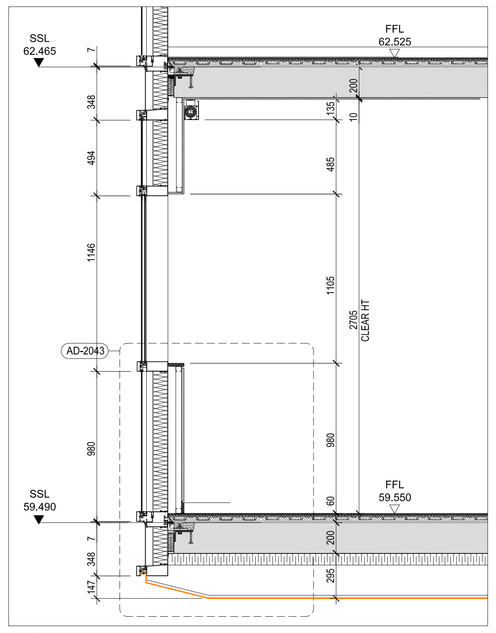

6 **Section J**: Level 14
Scale 1:20

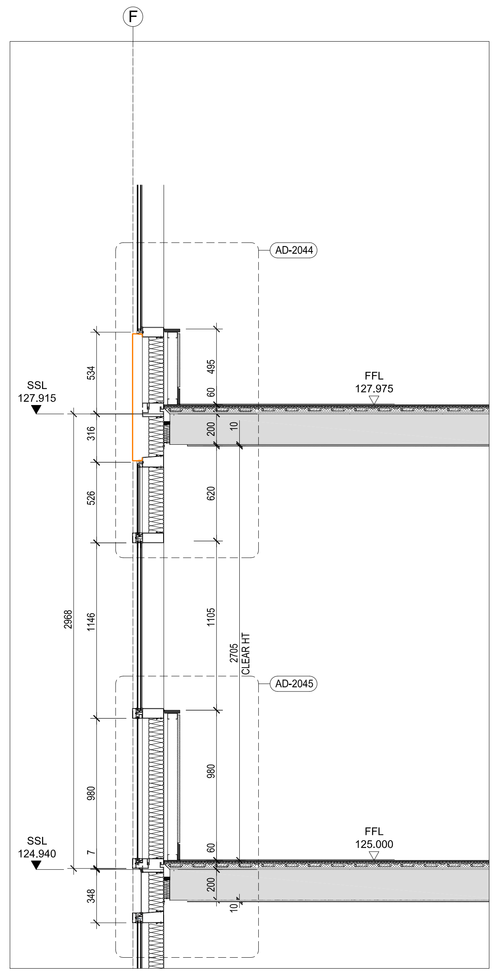

7 **Section K**: Levels 36 and 37
Scale 1:20

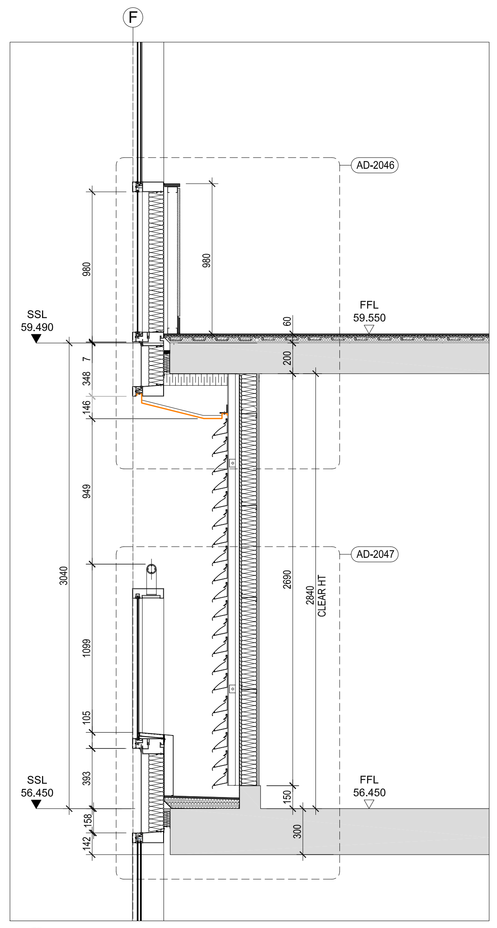

8 **Section K**: Levels 12 and 14
Scale 1:20

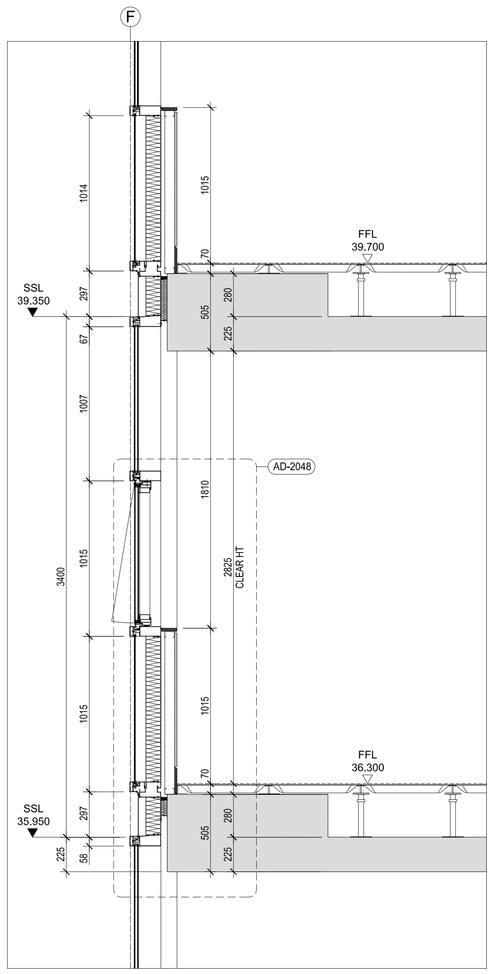

9 **Section K**: Typical Office Level
Scale 1:20

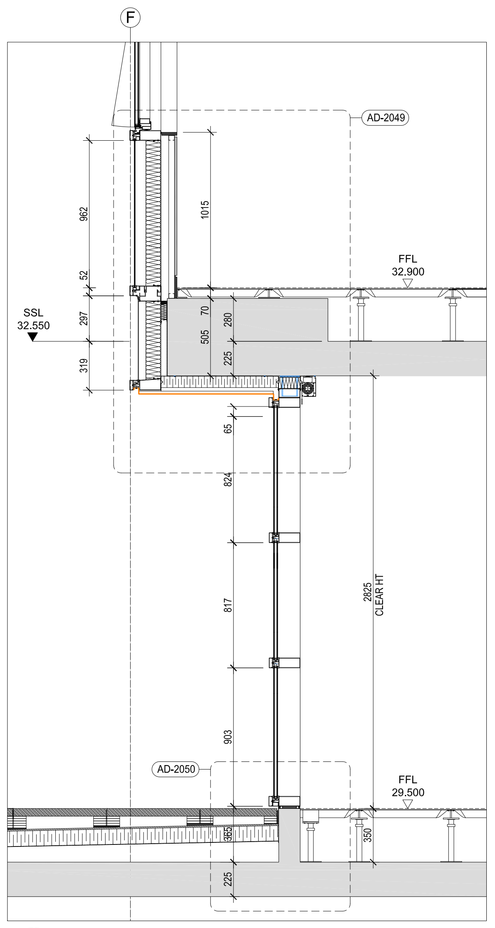

10 **Section K**: Levels 4 and 5
Scale 1:20

General Notes

1. Do not scale drawings.
2. All dimensions are in millimetres unless noted otherwise.
3. All dimensions shall be verified on site before proceeding with the work.
4. Foster + Partners and Walter Francl Architecture Inc shall be notified in writing of any discrepancies.
5. The copyright of this drawing is the property of Foster + Partners and Walter Francl Architecture Inc.
The drawing maynot be reproduced without the firm's permission in writing. All information shown on the drawing is for the use in this specific project only and shall not be used otherwise without prior written permission.

Rev.	Date	Reason For Issue	Check
01	18/01/08	Progress	SA

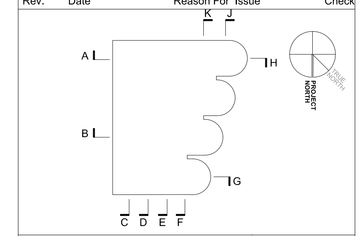

Foster + Partners
architects and designers

Riverside
22 Hester Road
London SW11 4AN

ph +44 20 7738 0455
fx +44 20 7738 1107

Walter Francl Architects Inc.

1684 West 2nd Avenue
Vancouver, British Columbia
V6J 1H4

ph +1 604 688 3252
fx +1 604 688 5995

Client
Jameson Development Corporation

Project
Jameson House

Title
EXTERIOR WALL SECTIONS

Job No	Scale	Drawing Number
2319	1:20	A0602
Drawn By	Reviewed by	
TCL	ME/SA	

A0 sheet size